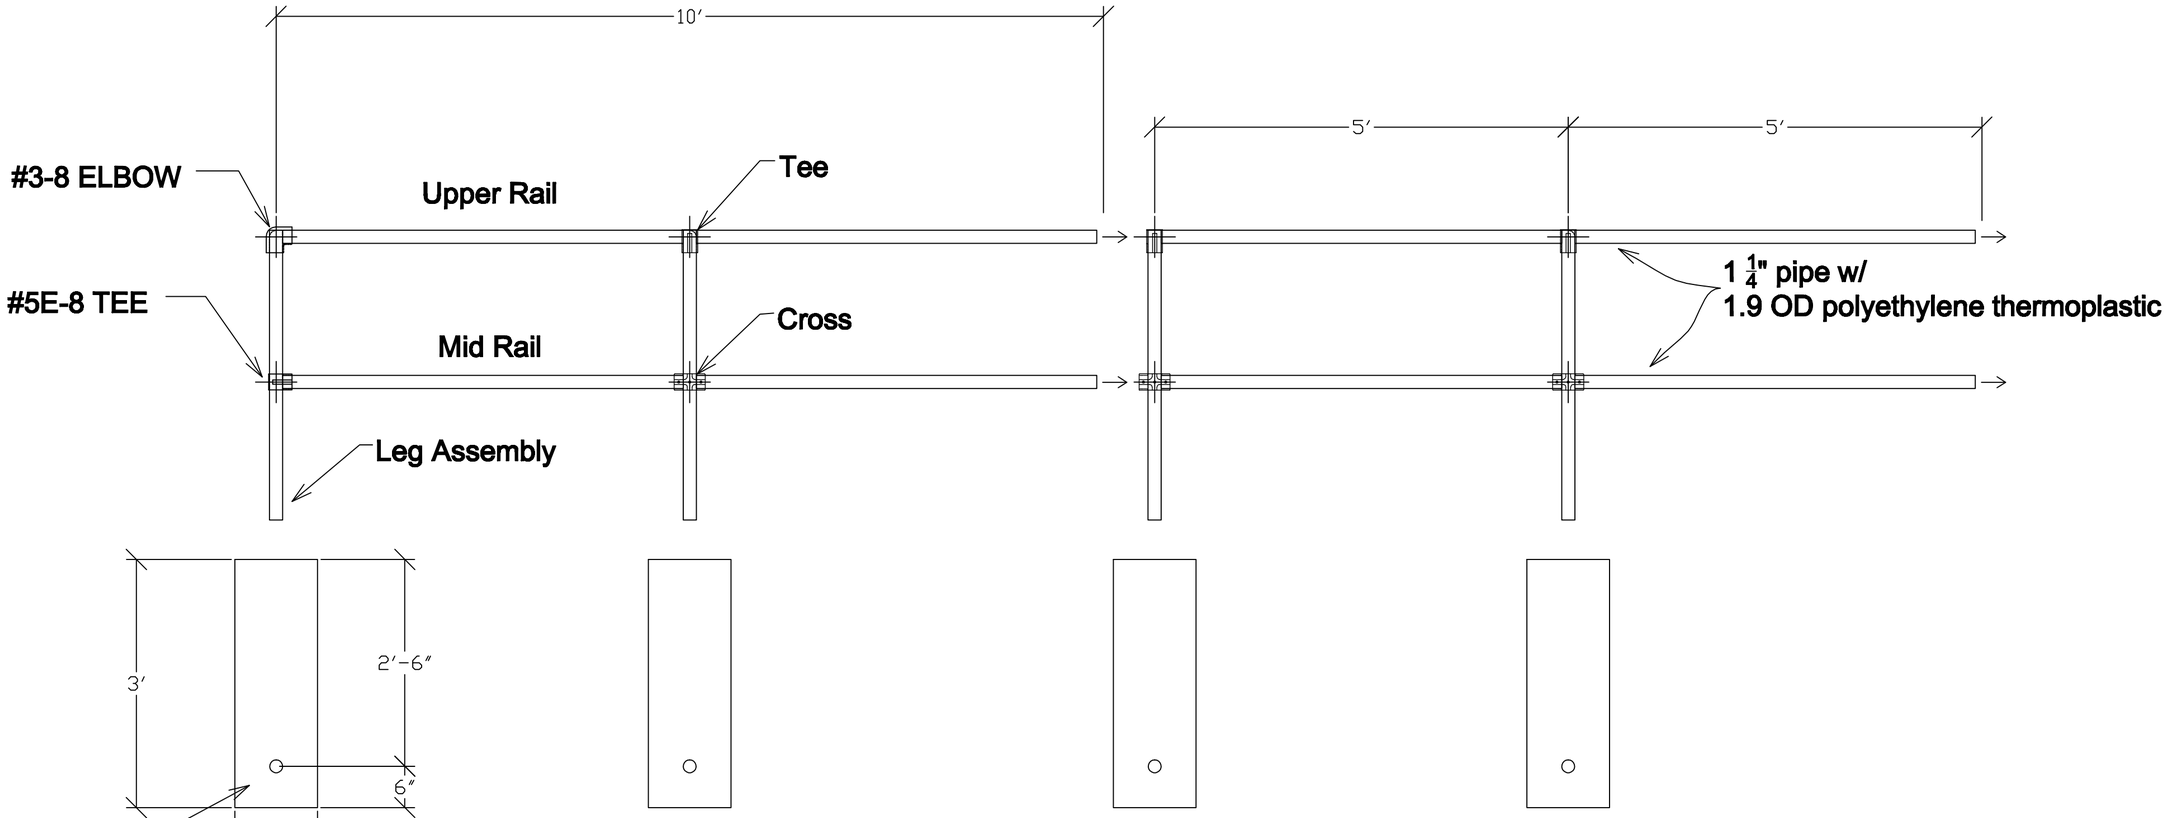

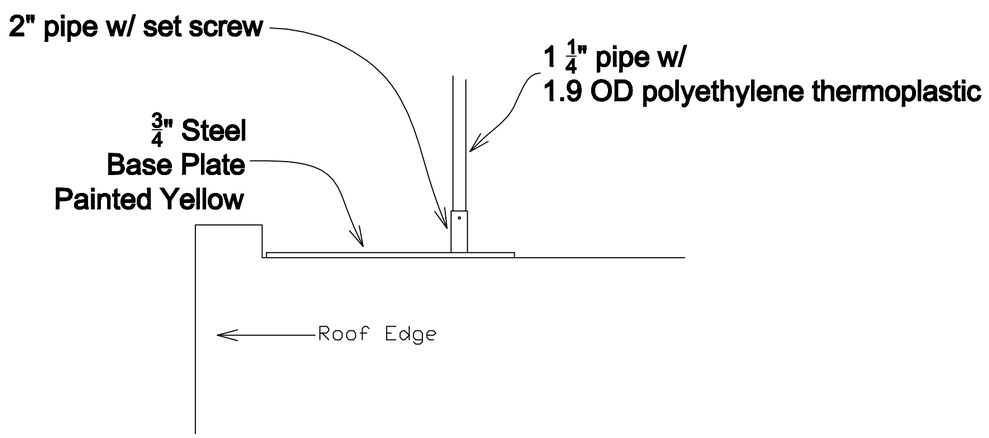

Note: Contact your Ideal Shield Sales Representive for design requirements.

THIS DRAWING AND ALL THE INFORMATION THEREON IS THE PROPERTY OF THE IDEAL SHIELD, IS CONFIDENTIAL AND MUST NOT BE MADE PUBLIC, NOR COPIED, NOR USED, TO THE DISADVANTAGE OF SAID IDEAL SHIELD AND IS SUBJECT TO RETURN ON DEMAND.

COPYRIGHT 2003 ,
IDEAL SHIELD

NO.	REVISIONS	DATE	APPROVED

MANUFACTURER OF IDEAL SHIELD® PROTECTIVE GUARD RAIL SYSTEMS
idealSHIELD®
2525 Clark St.
Detroit, MI 48209

PROJECT	CUSTOMER	DESCRIPTION
		Ideal Shield Pipe & Plastic Roof Rail

DRAWN BY:	APPROVED BY:	DATE:
ACB		
PROJECT NO.: –		SCALE: NTS
FINISH:		DRAWING NO.:
MATERIAL:		SHEET 1 OF 1